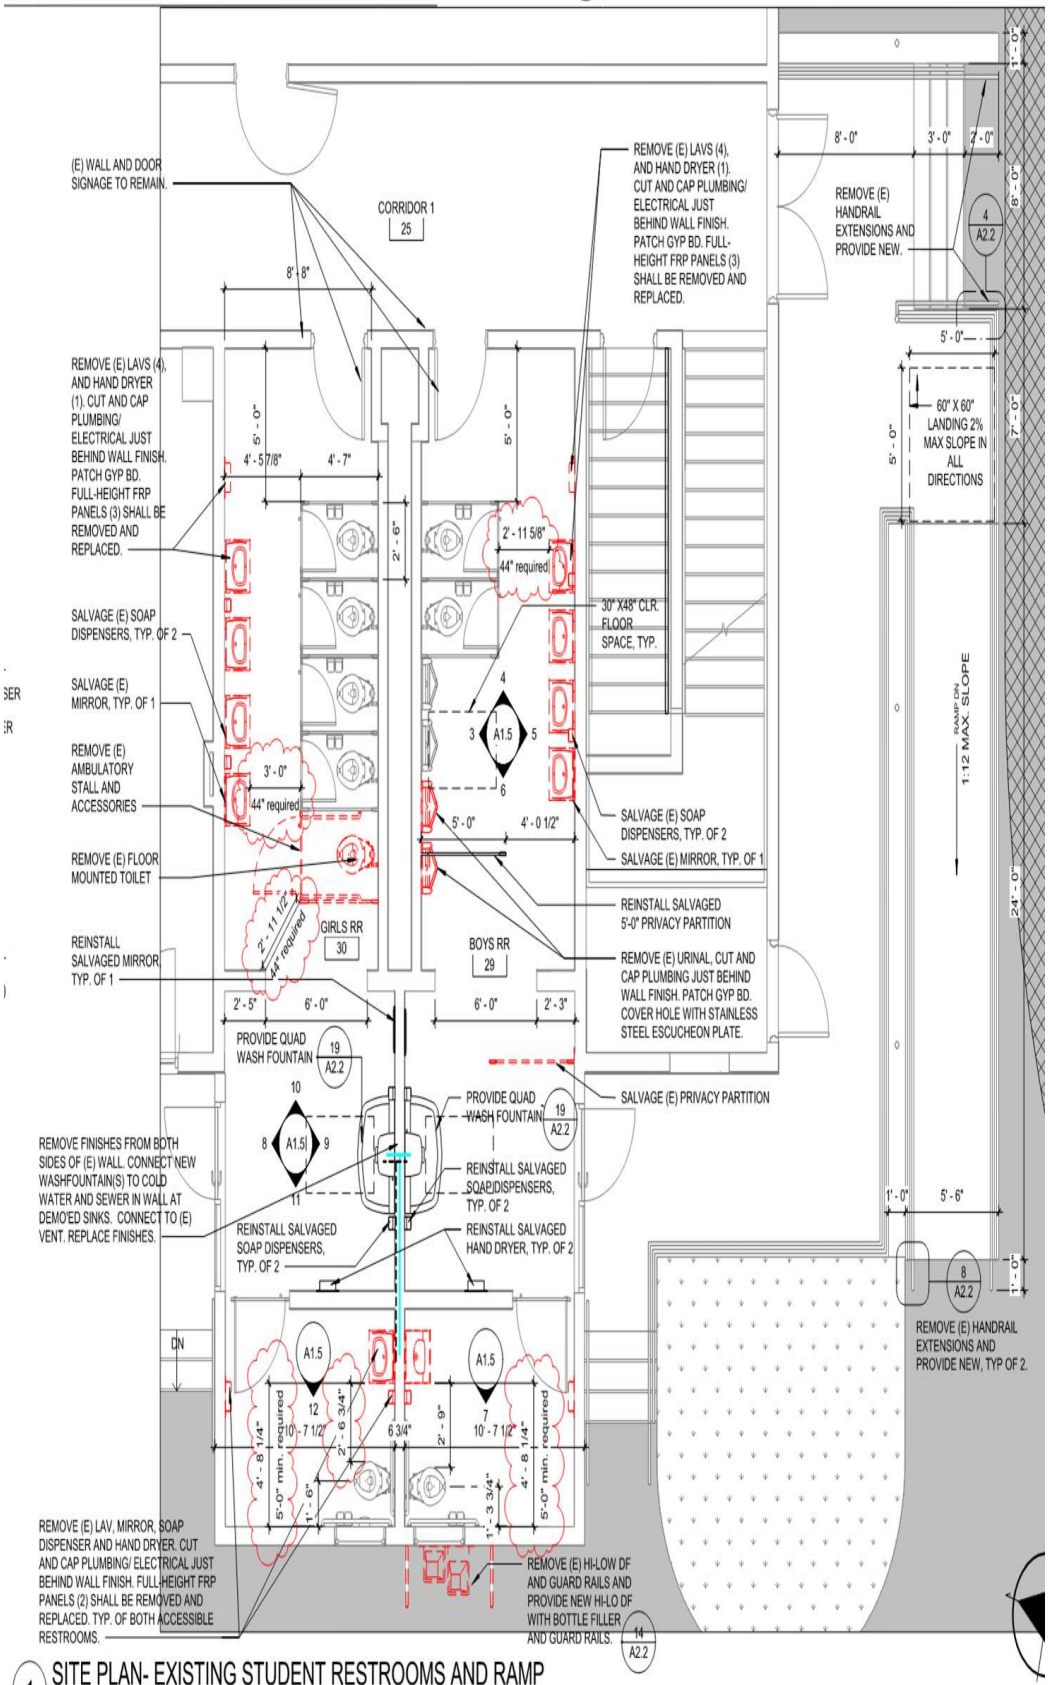

1 SITE PLAN- EXISTING STUDENT RESTROOMS AND RAMP

1/4" = 1'-0"