Full Height Toilet Partition - Example

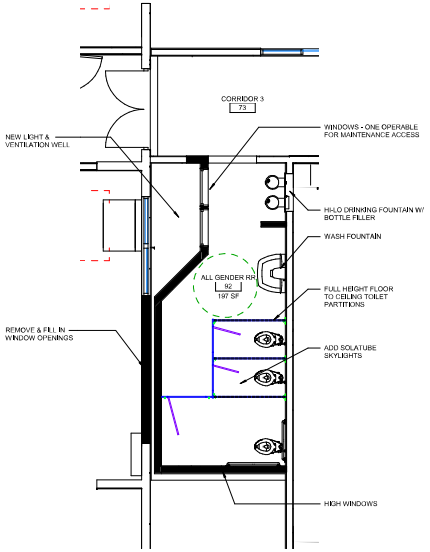

3 2nd Floor - All Gender Restroom
1/4" = 1'-0"

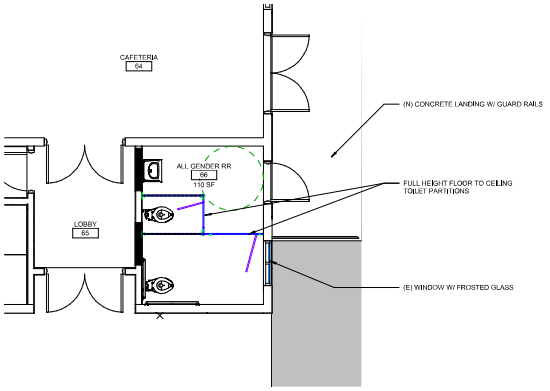

2 1/4" = 1'-0"

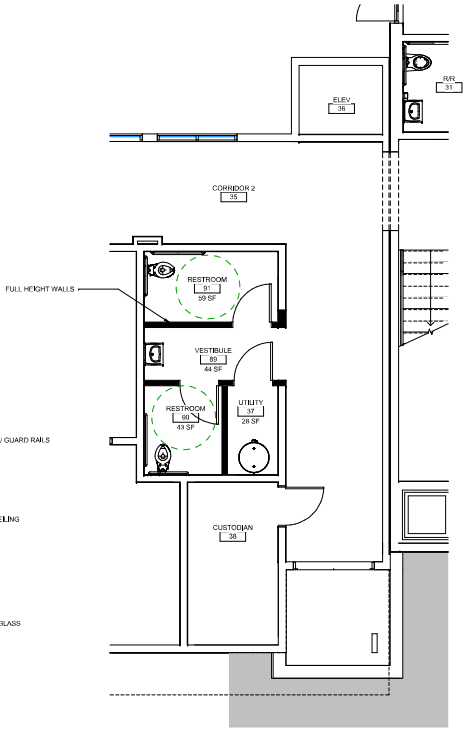

1 1/4" = 1'-0"

11/13/2024 12:43:20 PM

ARCHITECHNICA
555 West Benjamin Holt Drive, Suite 423
Stockton, California 95207
P: (209) 952-5800
F: (209) 952-2442
E: info@architechnica.net
www.architechnica.net

© 2024 ARCHITECHNICA

CONSULTANT

ADDITIONAL RESTROOMS

CORNELL E.S.
920 TALBOT AVE, ALBANY, CA 94706

ALBANY UNIFIED SCHOOL DISTRICT

REVISIONS

PROJECT NO: 2024-09
ISSUE SET: PREDESIGN
ISSUE DATE: 11/13/2024
DRAWN BY: TLD

NEW RESTROOMS

RA2.4